10m Mitigation Planting Scheme

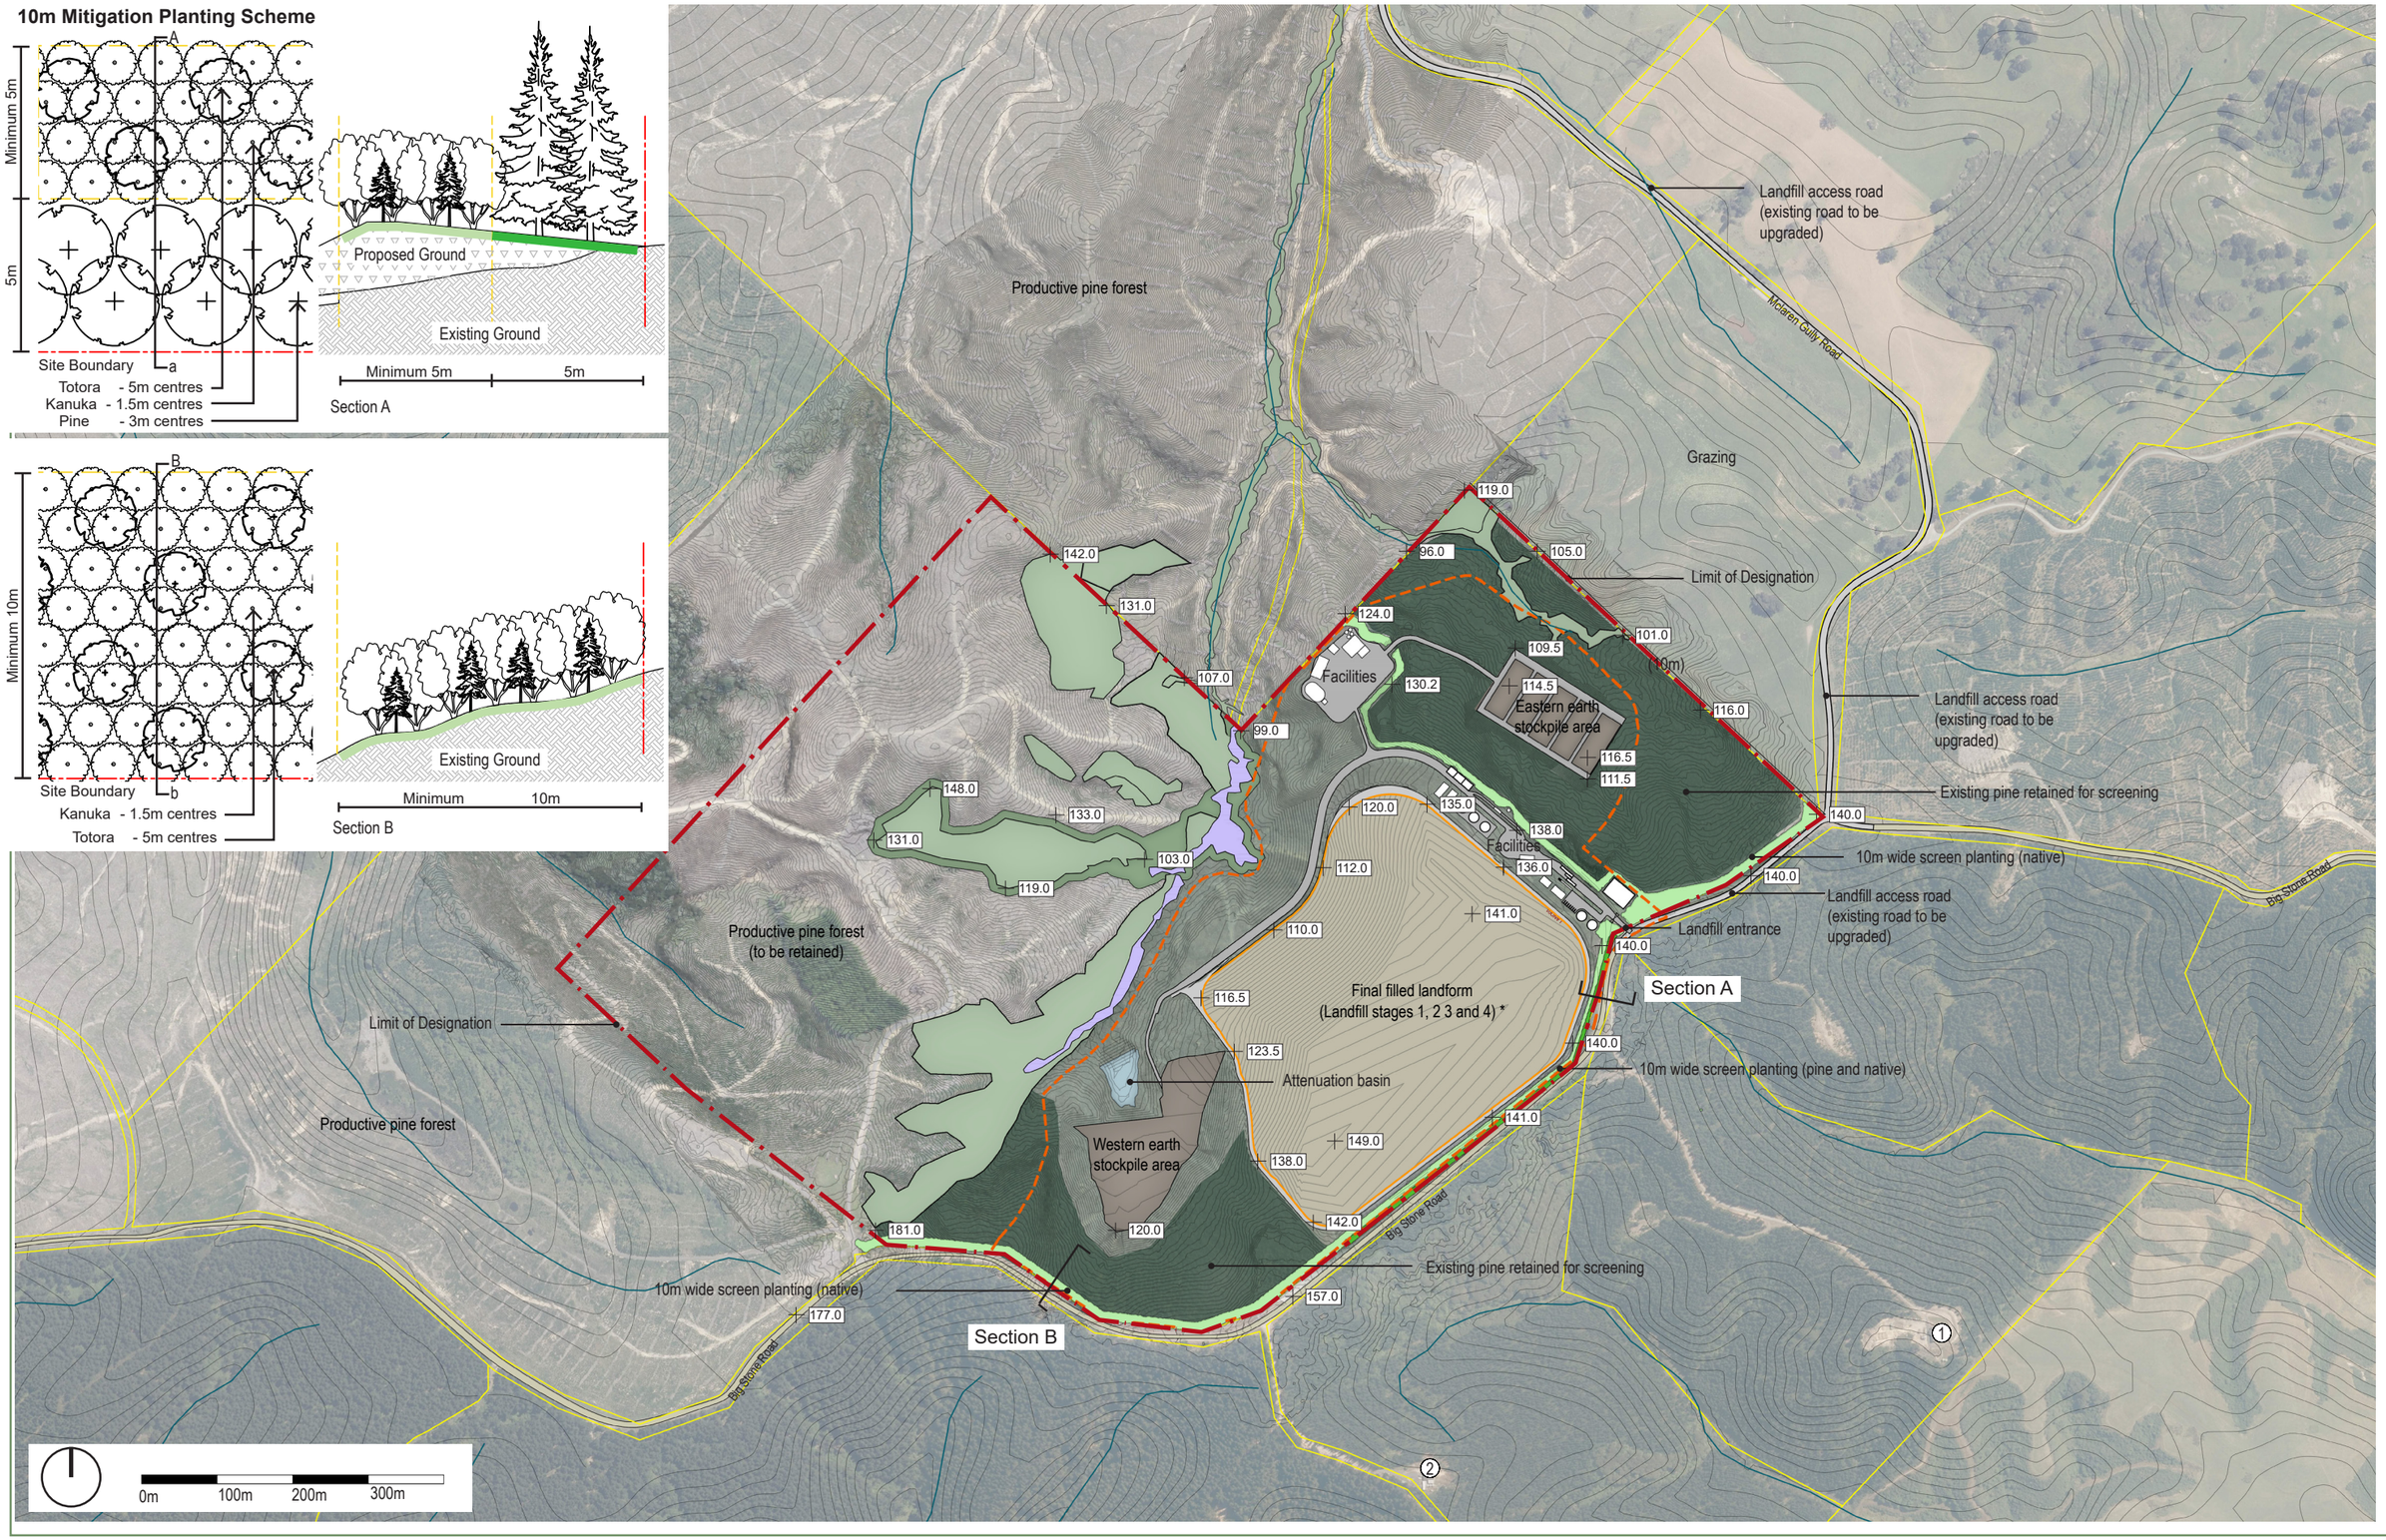

Boffa Miskell

www.boffamiskell.co.nz

This plan has been prepared by Boffa Miskell Limited on the specific instructions of our Client. It is solely for our Client's use in accordance with the agreed scope of work. Any use or reliance by a third party is at that party's own risk. Where information has been supplied by the Client or obtained from other external sources, it has been assumed that it is accurate. No liability or responsibility is accepted by Boffa Miskell Limited for any errors or omissions to the extent that they arise from inaccurate information provided by the Client or any external source.

LEGEND

- Cadastre boundary
- Designation Boundary (Incorporating stopped road)
- Landfill - operational extent
- Landfill - final cap extent Stages 1-4 (~40 year life)*

* Refer to GHD Drawings C210-C214 for staging plans

- Water Courses
- Existing wetlands (to be retained)
- Existing native vegetation (to be retained)
- Proposed native revegetation/enhancements

- Screen planting - native (planted at Stage 1)
- Screen planting - pine (planted at Stage 1)
- Existing pine retained for screening
- Exposed ground to be re-vegetated
- 1–2 Rural- Residential Neighbours

SMOOTH HILL LANDSCAPE AND VISUAL ASSESSMENT

Landscape Mitigation Plan

Date: August 2020 (Updated July 2021)

Plan prepared for Dunedin City Council by Boffa Miskell Limited

Project Manager: rhys.girvan@boffamiskell.co.nz | Drawn: ETa | Checked: RGi

Figure 8